

Housing Durham
Your home, your community

MontgomerySisam

REDEVELOPMENT - 409 CENTRE ST S **AR-1**

RENDERINGS - NORTH • 25-11-17



Housing Durham
Your home, your community

MontgomerySisam

REDEVELOPMENT - 409 CENTRE ST S **AR-2**

RENDERINGS - FRONT • 25-11-17



Housing Durham
Your home, your community

MontgomerySisam

REDEVELOPMENT - 409 CENTRE ST S **AR-3**

RENDERINGS - SOUTH • 25-11-17



Housing Durham
Your home, your community

MontgomerySisam

REDEVELOPMENT - 409 CENTRE ST S **AR-4**

RENDERINGS - APPROACH CLOSE • 25-11-17



Housing Durham
Your home, your community

MontgomerySisam

REDEVELOPMENT - 409 CENTRE ST S **AR-5**

RENDERINGS - APPROACH N • 25-11-17



Housing Durham
Your home, your community

MontgomerySisam

REDEVELOPMENT - 409 CENTRE ST S **AR-6**

RENDERINGS - APPROACH SW • 25-11-17




Housing Durham
Your home, your community

MontgomerySisam


REDEVELOPMENT - 409 CENTRE ST S **AR-7**

RENDERINGS - MAIN ENTRY • 25-11-17

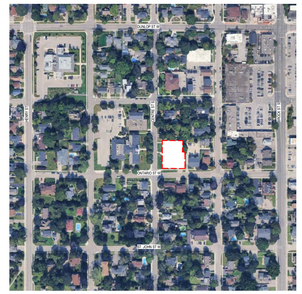


Key Plan

1 : 5000

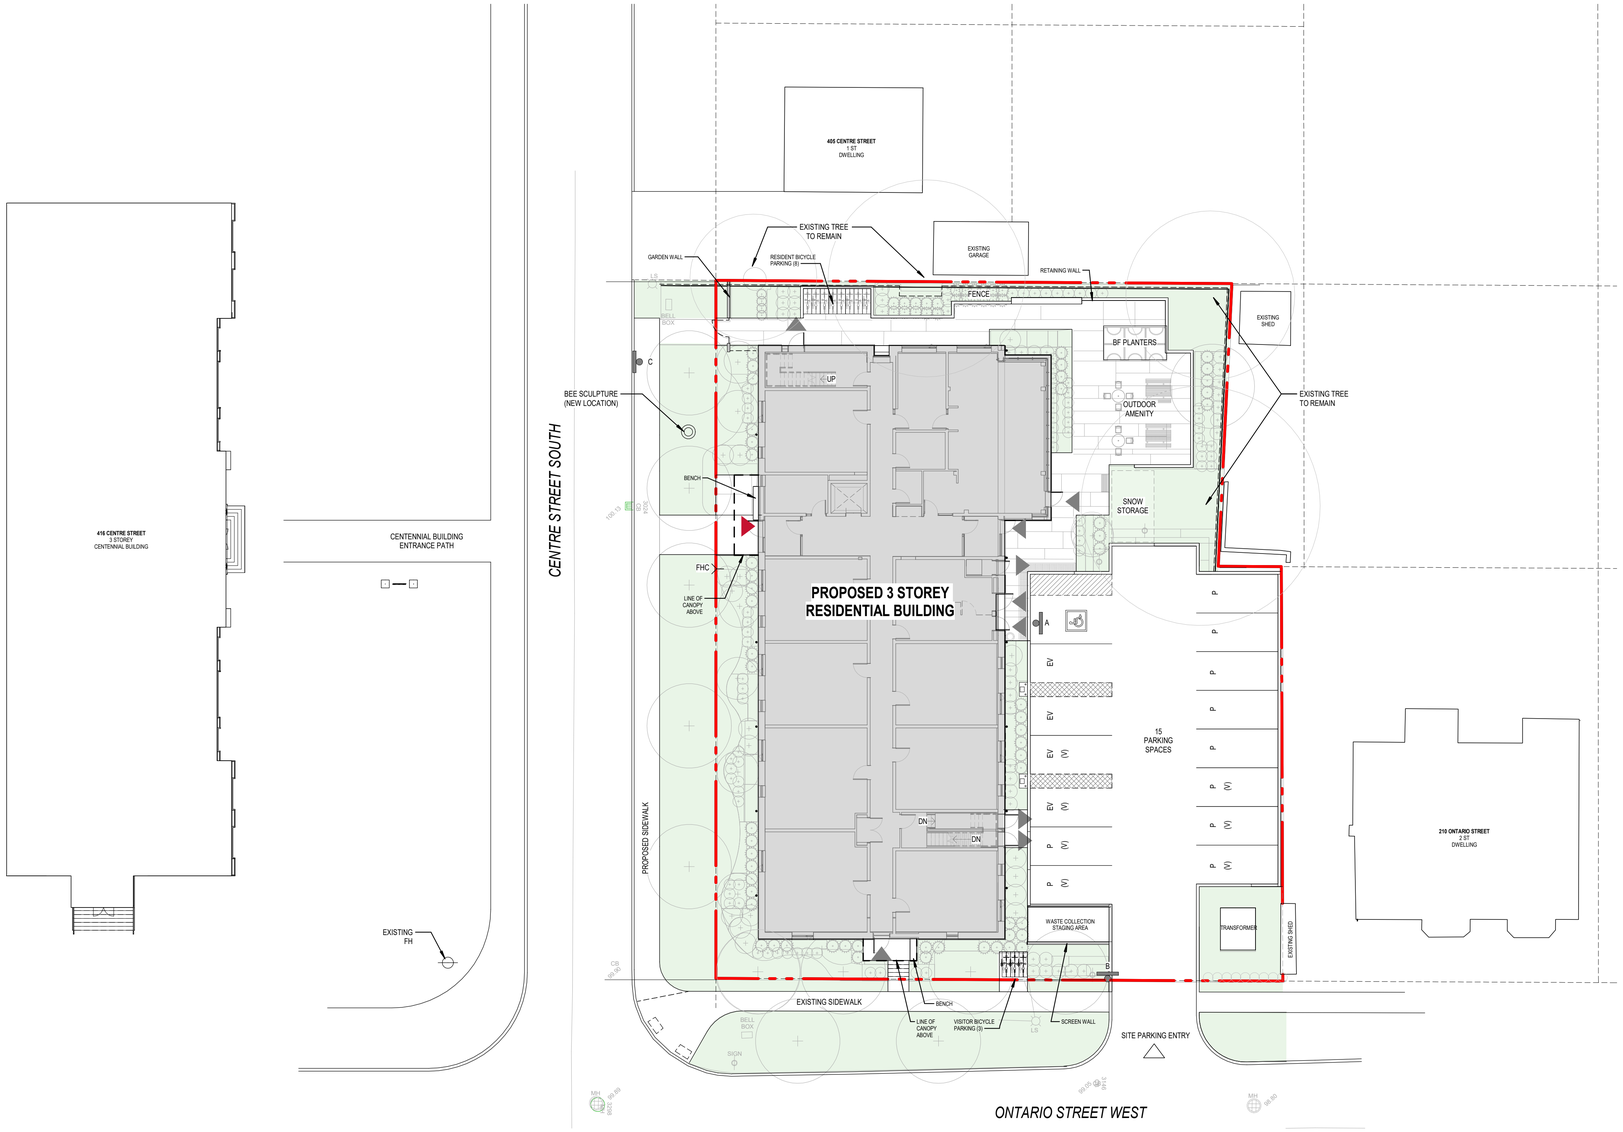

SITE PLAN LEGEND

	PROPERTY LINE
	ACCESSIBLE PARKING SPACE
P	STANDARD PARKING SPACE
EV	ELECTRIC VEHICLE PARKING SPACE
(V)	DESIGNATED VISITOR PARKING SPACE
	NO PARKING ZONE
	FIRE HYDRANT
	PRINCIPAL BUILDING ENTRANCE
	BUILDING ENTRANCE / EXIT
	PARKING ENTRANCE
	TREE
	TACTILE SURFACE INDICATOR
	PROPOSED FENCE
MH	EXISTING MANHOLE
CB	EXISTING CATCHBASIN
	SOFT LANDSCAPING
	HARD LANDSCAPING
	PAVED AREA
A	TRAFFIC SIGN POLE-MOUNTED ACCESSIBLE PARKING SIGN
B	POLE-MOUNTED STOP SIGN
FHC	FIRE HOSE CONNECTION

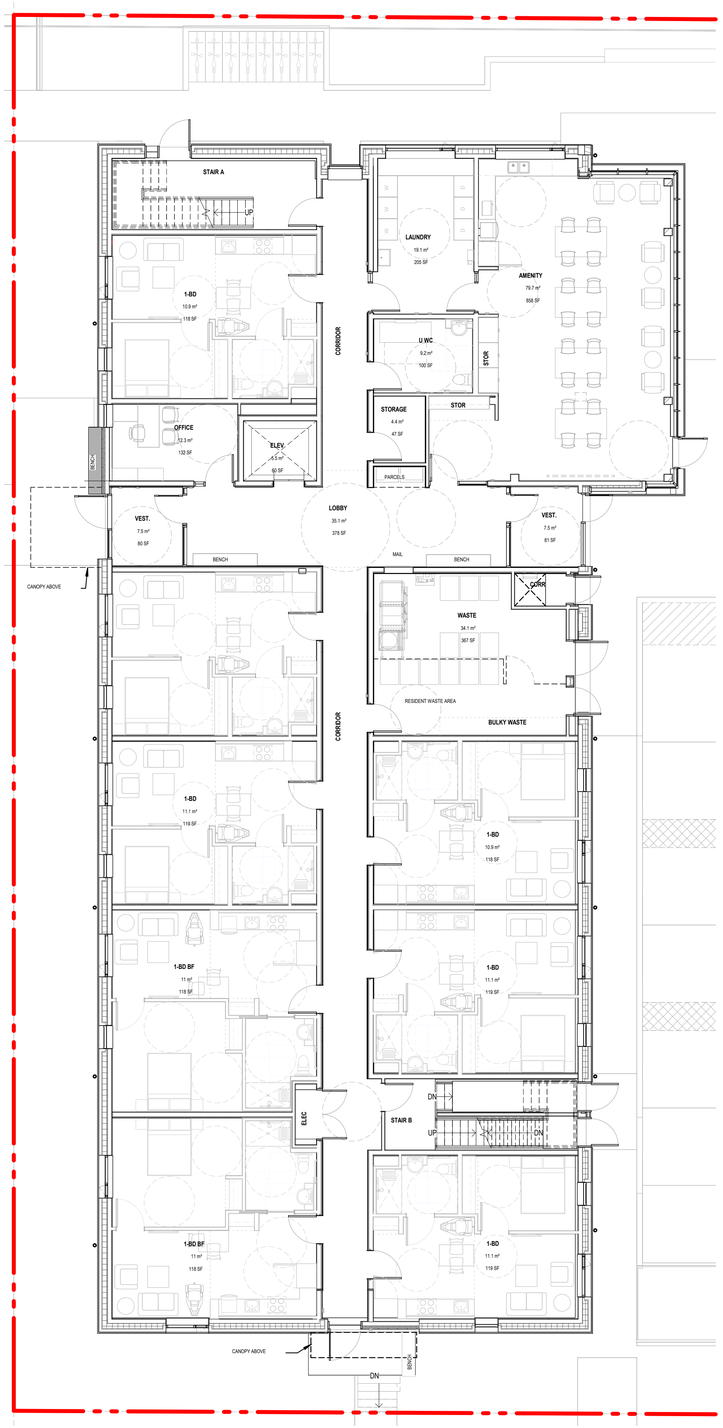

GROUND FLOOR PLAN



VIEW OF AMENITY SPACE



VIEW OF AMENITY SPACE KITCHENETTE & STORAGE